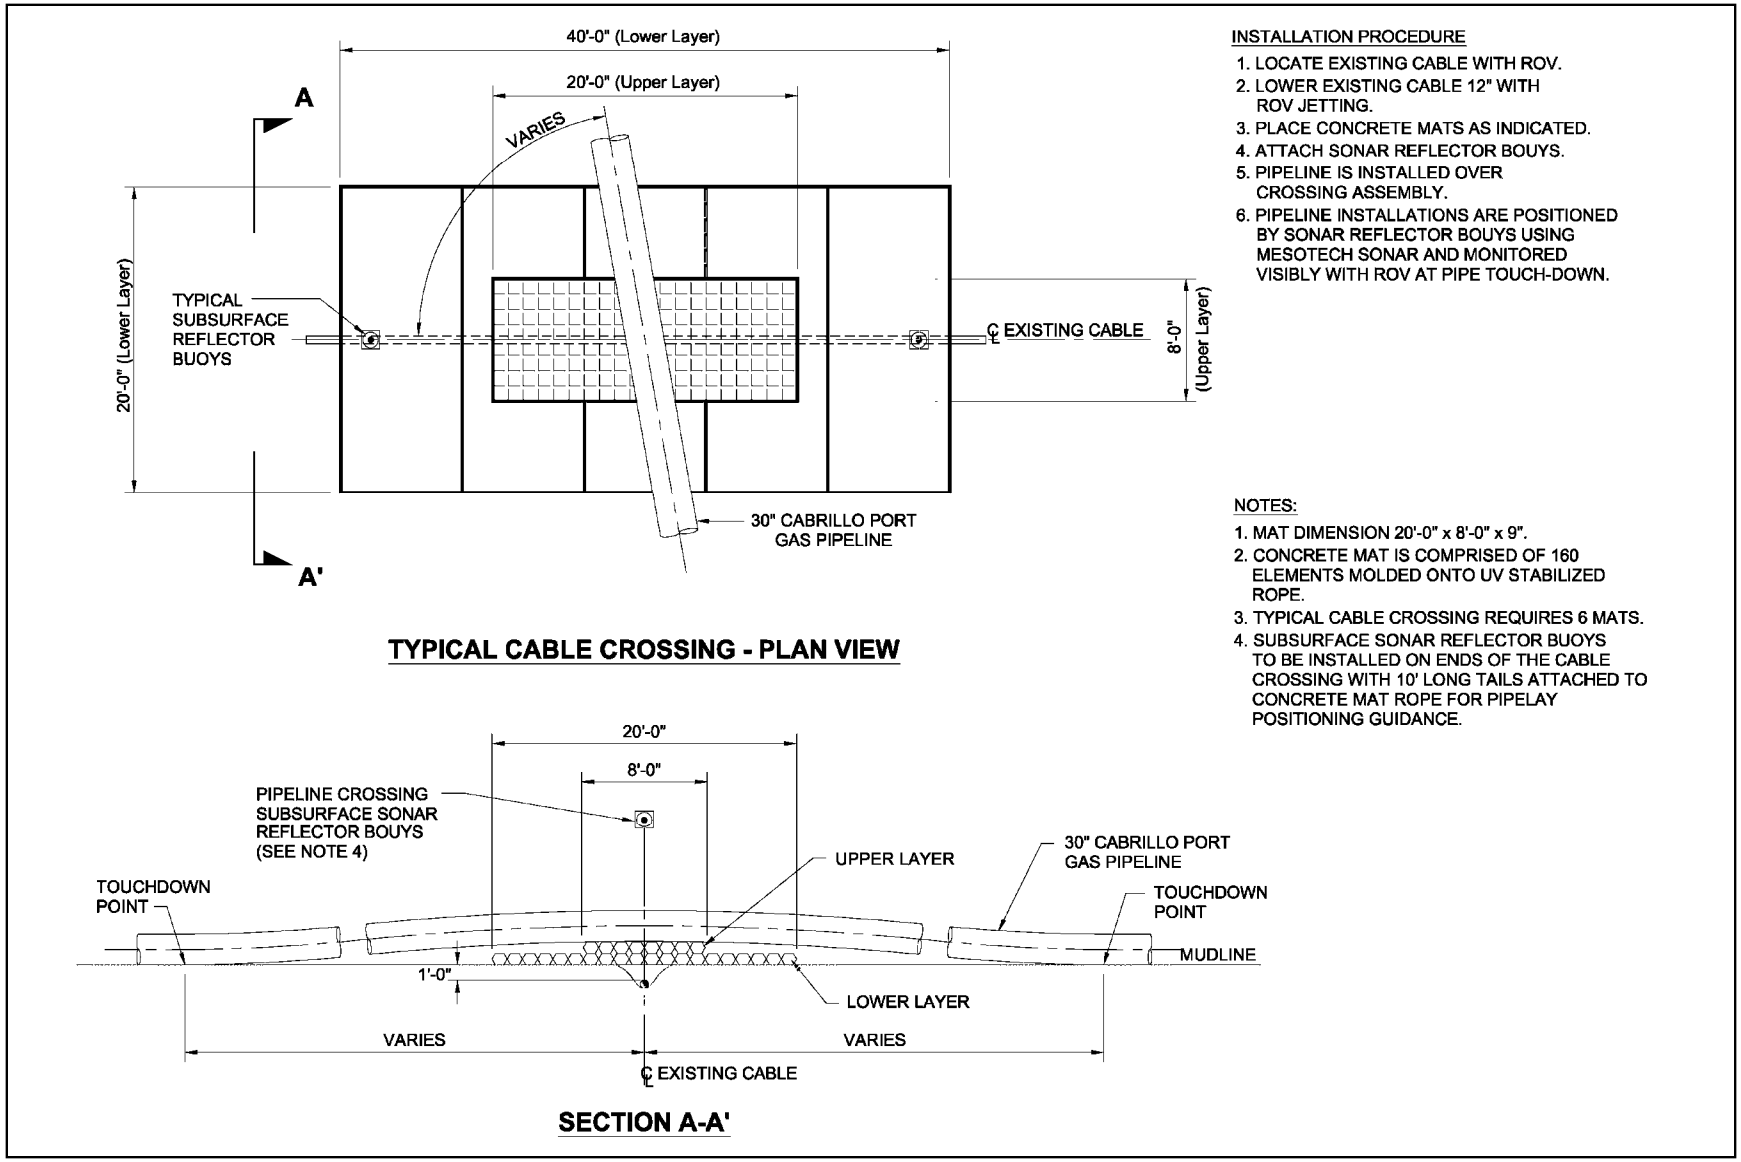

Figure 3.5-3 Cable Crossing Schematic